# Grandis Pond

## ON THE 49TH PARALLEL
## PLANNED UNIT DEVELOPMENT

A PORTION OF SECTIONS 33, 34 AND 35,
TOWNSHIP 41 NORTH, RANGE 1 EAST OF W.M.
CITY OF BLAINE, WHATCOM COUNTY, WASHINGTON

PROPOSED GRAVITY SEWER MAIN TRUNK LINE — SS

PROPOSED GRAVITY SEWER MAIN — SS

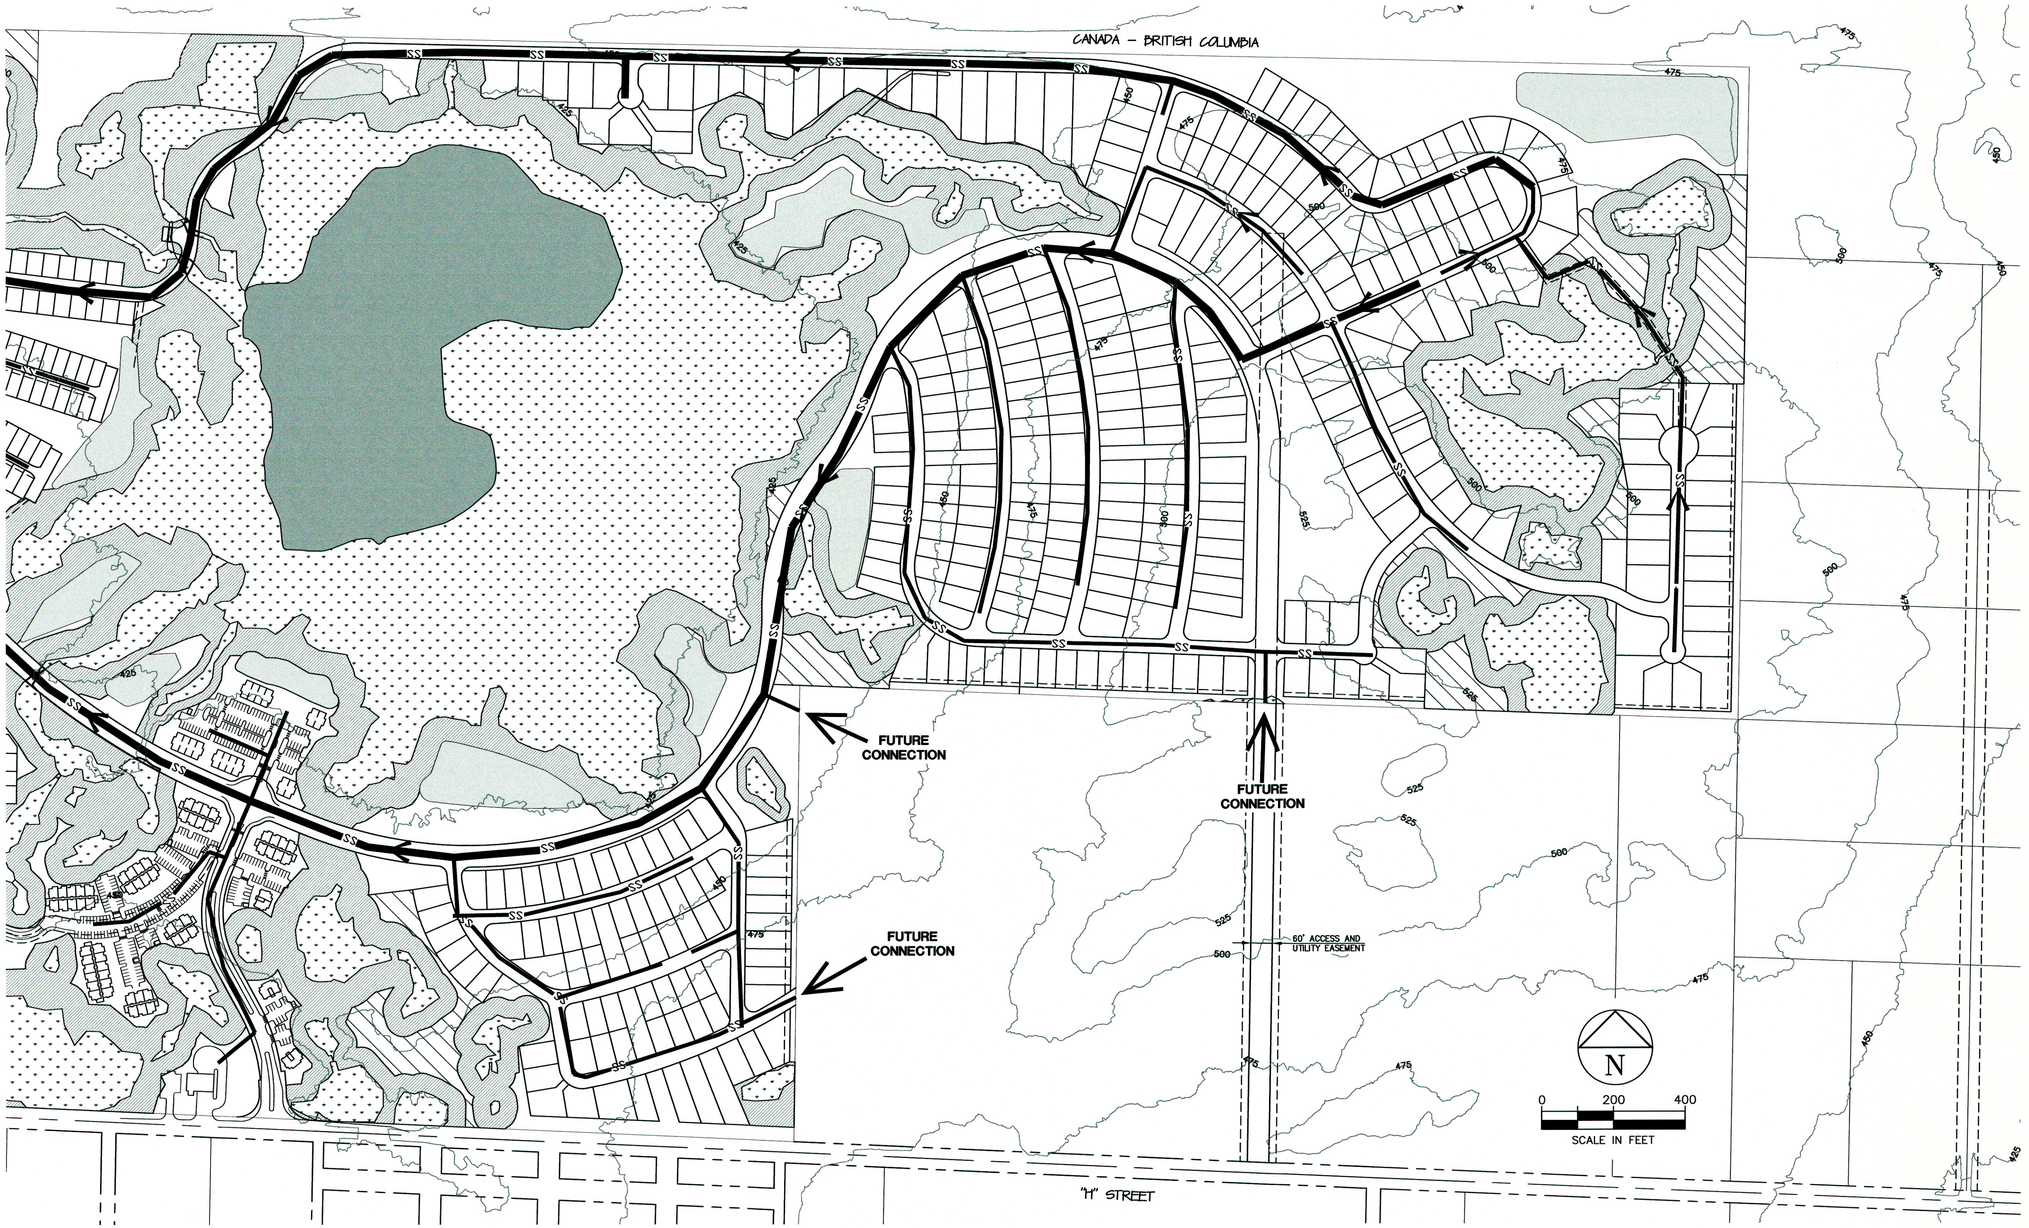


P:\B\BLMT00000004\D400CAD\DWG\PUD\SHEETS\swPUD20blmt00004.dwg

1 MINOR LOT AND UTILITY LAYOUT 9-17-10 MJD

NO. REVISIONS: APPD.

MICHAEL J. DISTEFANO — STATE OF WASHINGTON — 35809 — REGISTERED PROFESSIONAL ENGINEER — 9-17-10


CASCADE ENGINEERING GROUP, P.S., INC.
119 Grand Avenue, Suite D
Bellingham, Washington 98225
(360) 306-8161


Grandis Pond

PLANNED UNIT DEVELOPMENT
SEWER PLAN - EAST

PROJECT NUMBER: BLMT0004

DATE: 04/26/07
DESIGN: MJD
DRAWN: MJQ
CHECKED:

SCALE: 1" = 200'

SHEET NO.

PD20

PD30