Grandis Pond

ON THE 49TH PARALLEL
PLANNED UNIT DEVELOPMENT

A PORTION OF SECTIONS 33, 34 AND 35,
TOWNSHIP 41 NORTH, RANGE 1 EAST OF W.M.
CITY OF BLAINE, WHATCOM COUNTY, WASHINGTON

LEGEND

PROPOSED GRAVITY SEWER MAIN TRUNK LINE — SS

PROPOSED GRAVITY SEWER MAIN — SS

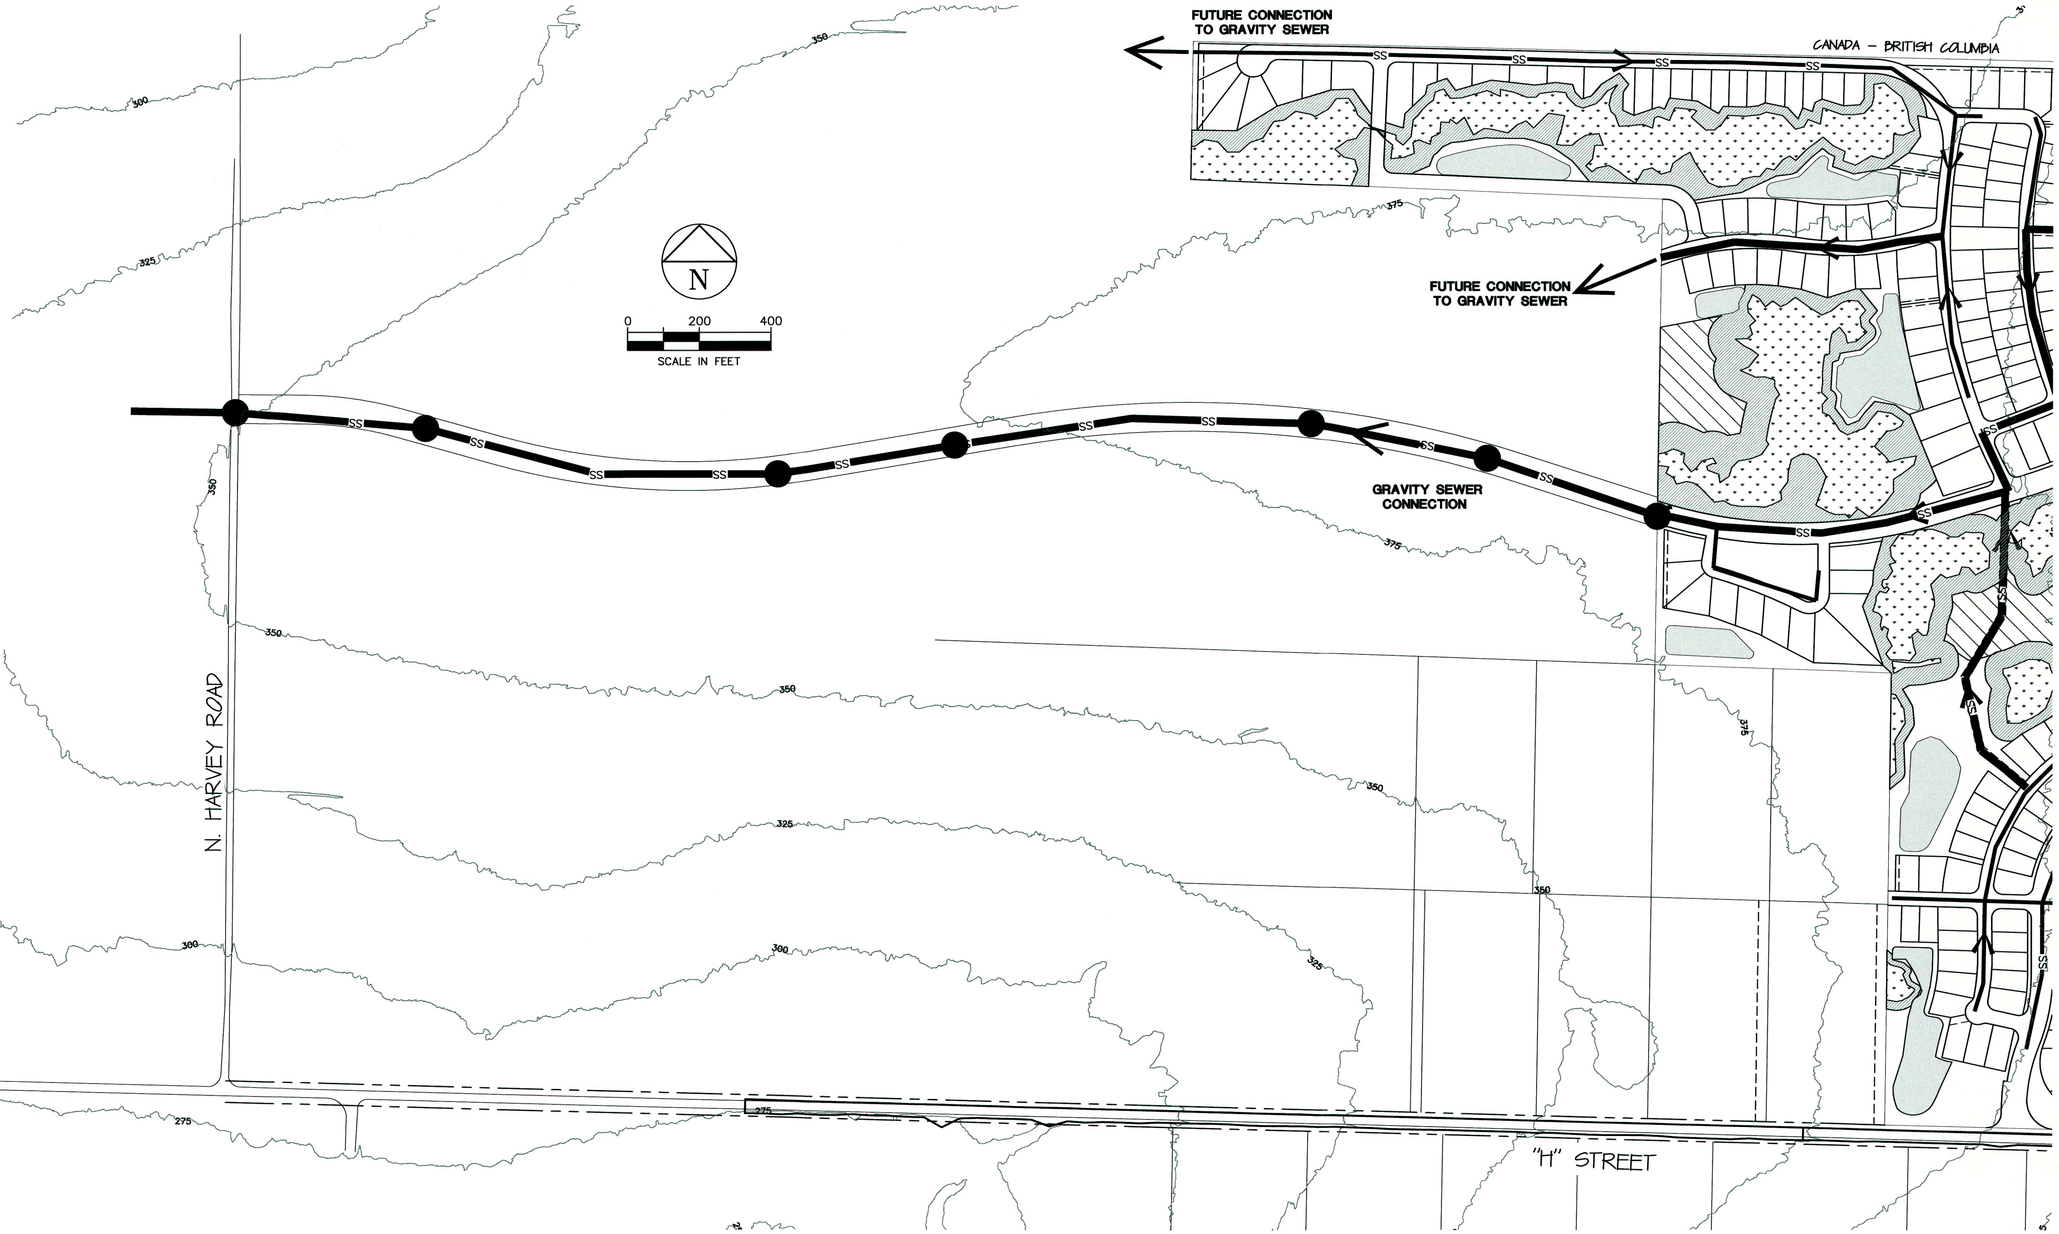

1 MINOR LOT AND UTILITY LAYOUT 9-17-10 MJD

NO. REVISIONS: APPD.

STATE OF WASHINGTON — MICHAEL J. DISTEFANO — 35868 — REGISTERED PROFESSIONAL ENGINEER — 9-17-10

CASCADE ENGINEERING GROUP, P.S., INC.
119 Grand Avenue, Suite D
Bellingham, Washington 98225
(360) 306-8161

Grandis Pond

PLANNED UNIT DEVELOPMENT
OFFSITE SANITARY SEWER PLAN

PROJECT NUMBER: BLMT0004

DATE: 04/26/07
DESIGN: MJD
DRAWN: MJQ
CHECKED:

SCALE: 1" = 200'

SHEET NO.

PD21

PD30

P:\B\BLMT0000004\D400CAD\DWG\PUD\SHEETS\swPUD21blmt0004.dwg