Grandis Pond

ON THE 49TH PARALLEL
PLANNED UNIT DEVELOPMENT

A PORTION OF SECTIONS 33, 34 AND 35,
TOWNSHIP 41 NORTH, RANGE 1 EAST OF W.M.
CITY OF BLAINE, WHATCOM COUNTY, WASHINGTON

LEGEND

PROPOSED GRAVITY SEWER MAIN TRUNK LINE — SS

PROPOSED GRAVITY SEWER MAIN — SS

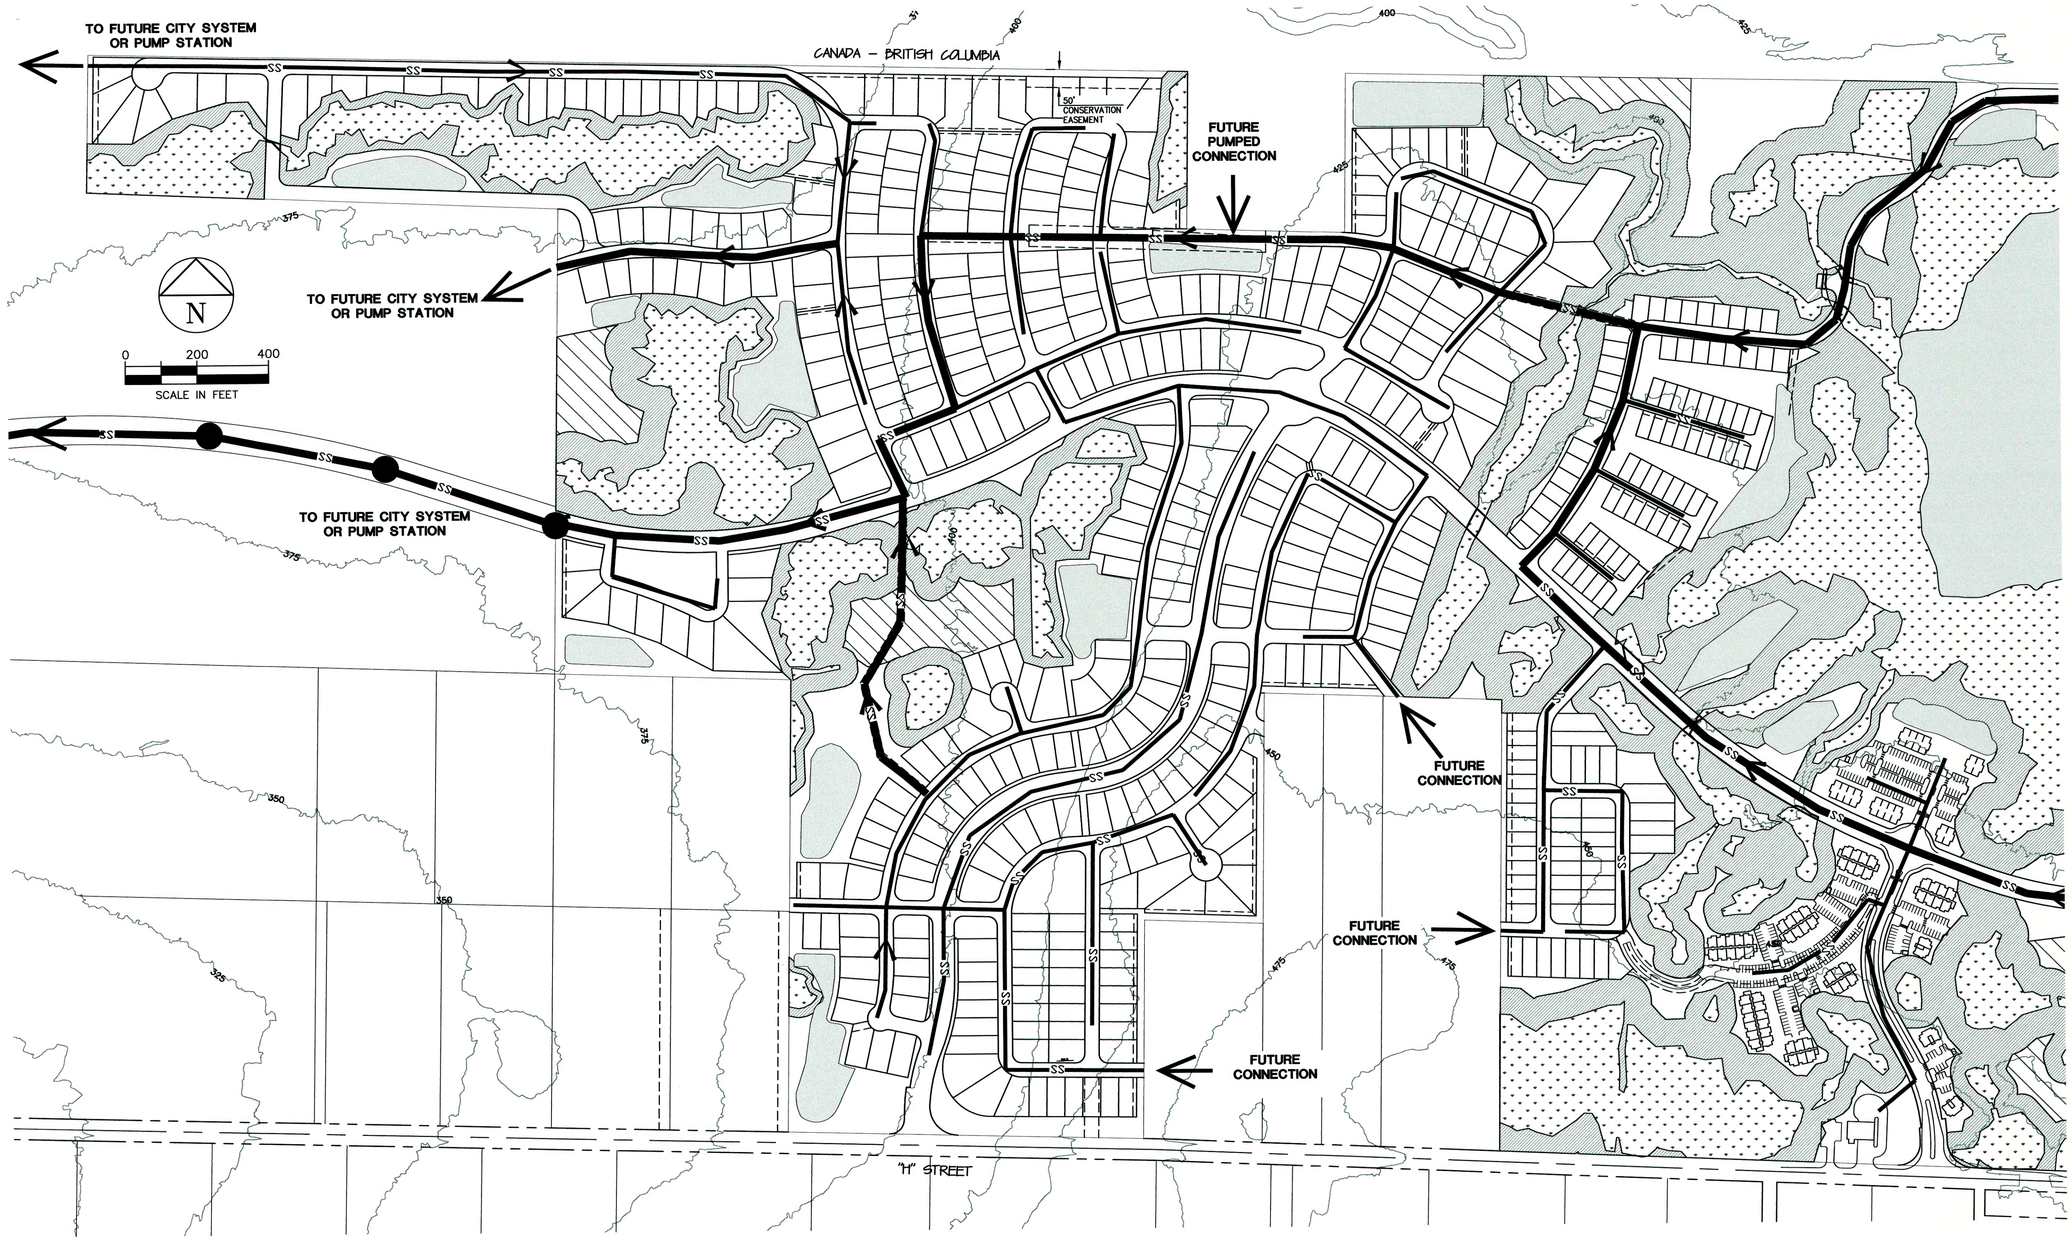

P:\B\BLMT0000004\04000CAD\DWG\PUD\SHEETS\ssPUD19blmt0004.dwg

NO. REVISIONS: APPD.

1 MINOR LOT AND UTILITY LAYOUT REVISION 9-17-10 MJD

MICHAEL J. DISTEFANO — 22331 — REGISTERED PROFESSIONAL ENGINEER — STATE OF WASHINGTON — 9-17-10

CASCADE ENGINEERING GROUP, P.S., INC.
119 Grand Avenue, Suite D
Bellingham, Washington 98225
(360) 306-8161

Grandis Pond

PLANNED UNIT DEVELOPMENT
SEWER PLAN - WEST

PROJECT NUMBER: BLMT0004

DATE: 04/26/07
DESIGN: MJD
DRAWN: MJQ
CHECKED:

SCALE: 1" = 200'

SHEET NO.
PD19
PD30