Grandis Pond

ON THE 49TH PARALLEL PLANNED UNIT DEVELOPMENT

A PORTION OF SECTIONS 33, 34 AND 35,
TOWNSHIP 41 NORTH, RANGE 1 EAST OF W.M.
CITY OF BLAINE, WHATCOM COUNTY, WASHINGTON

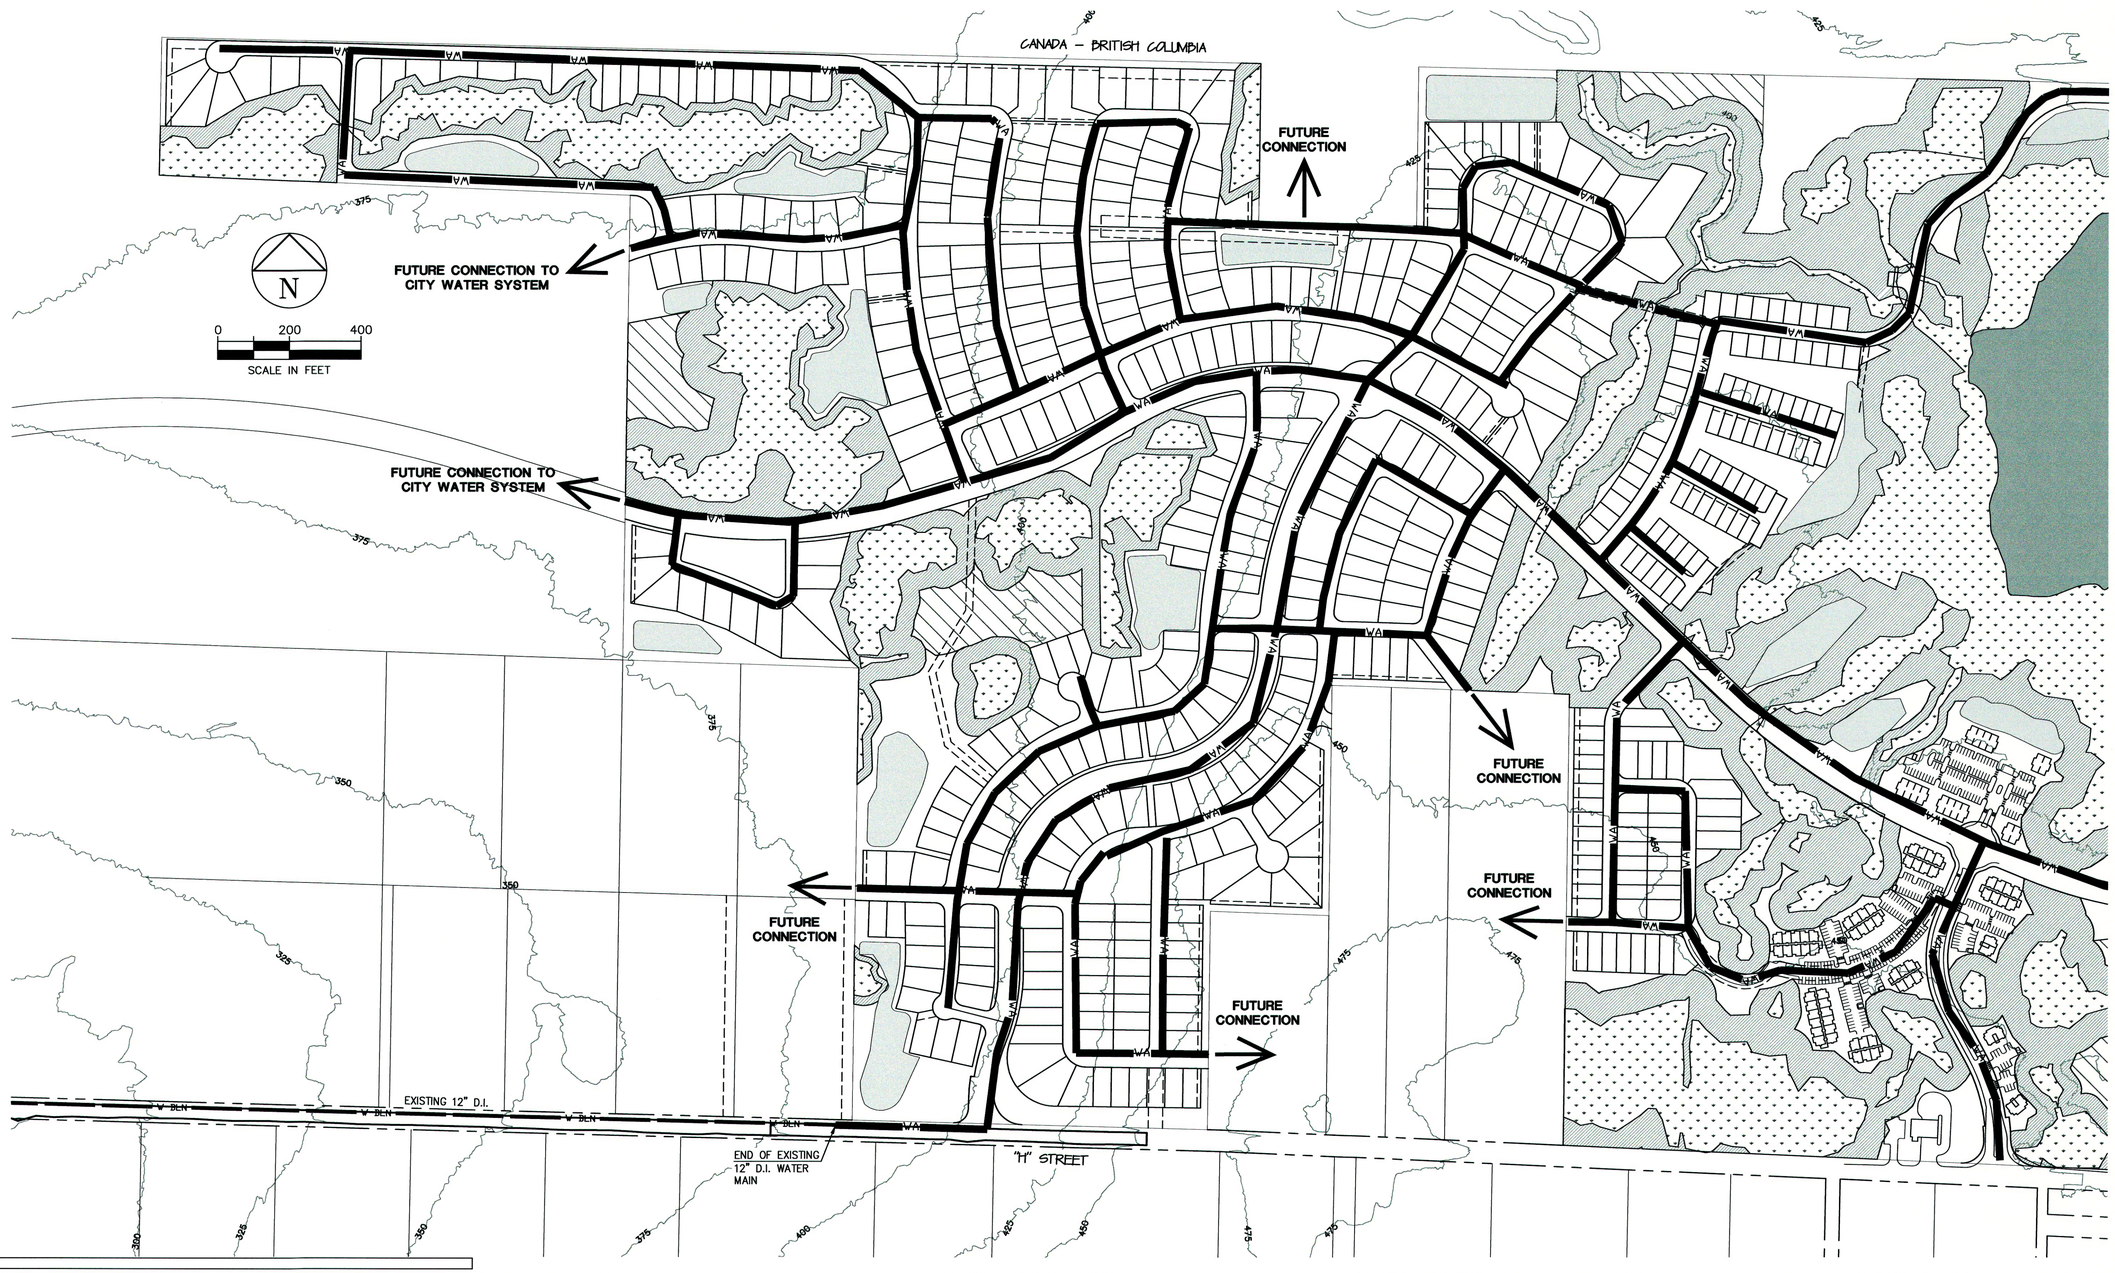

1 MINOR LOT AND UTILITY LAYOUT
REVISION 9-17-10 MJD

NO. REVISIONS: APPD.

MICHAEL J. DISPIGNO
STATE OF WASHINGTON
38809
REGISTERED PROFESSIONAL ENGINEER
9-17-10

CASCADE ENGINEERING GROUP, P.S., INC.
119 Grand Avenue, Suite D
Bellingham, Washington 98225
(360) 306-8161

Grandis Pond
PLANNED UNIT DEVELOPMENT
WATER PLAN-WEST

PROJECT NUMBER: BLMT0004

DATE: 04/26/07
DESIGN: MJD
DRAWN: MJQ
CHECKED:

SCALE: 1" = 200'

SHEET NO.
PD22
PD30