Grandis Pond

ON THE 49TH PARALLEL
PLANNED UNIT DEVELOPMENT

A PORTION OF SECTIONS 33, 34 AND 35,
TOWNSHIP 41 NORTH, RANGE 1 EAST OF W.M.
CITY OF BLAINE, WHATCOM COUNTY, WASHINGTON

LEGEND

EXISTING WATER MAIN —— W-BLN ——

PROPOSED WATER MAIN ——WA——

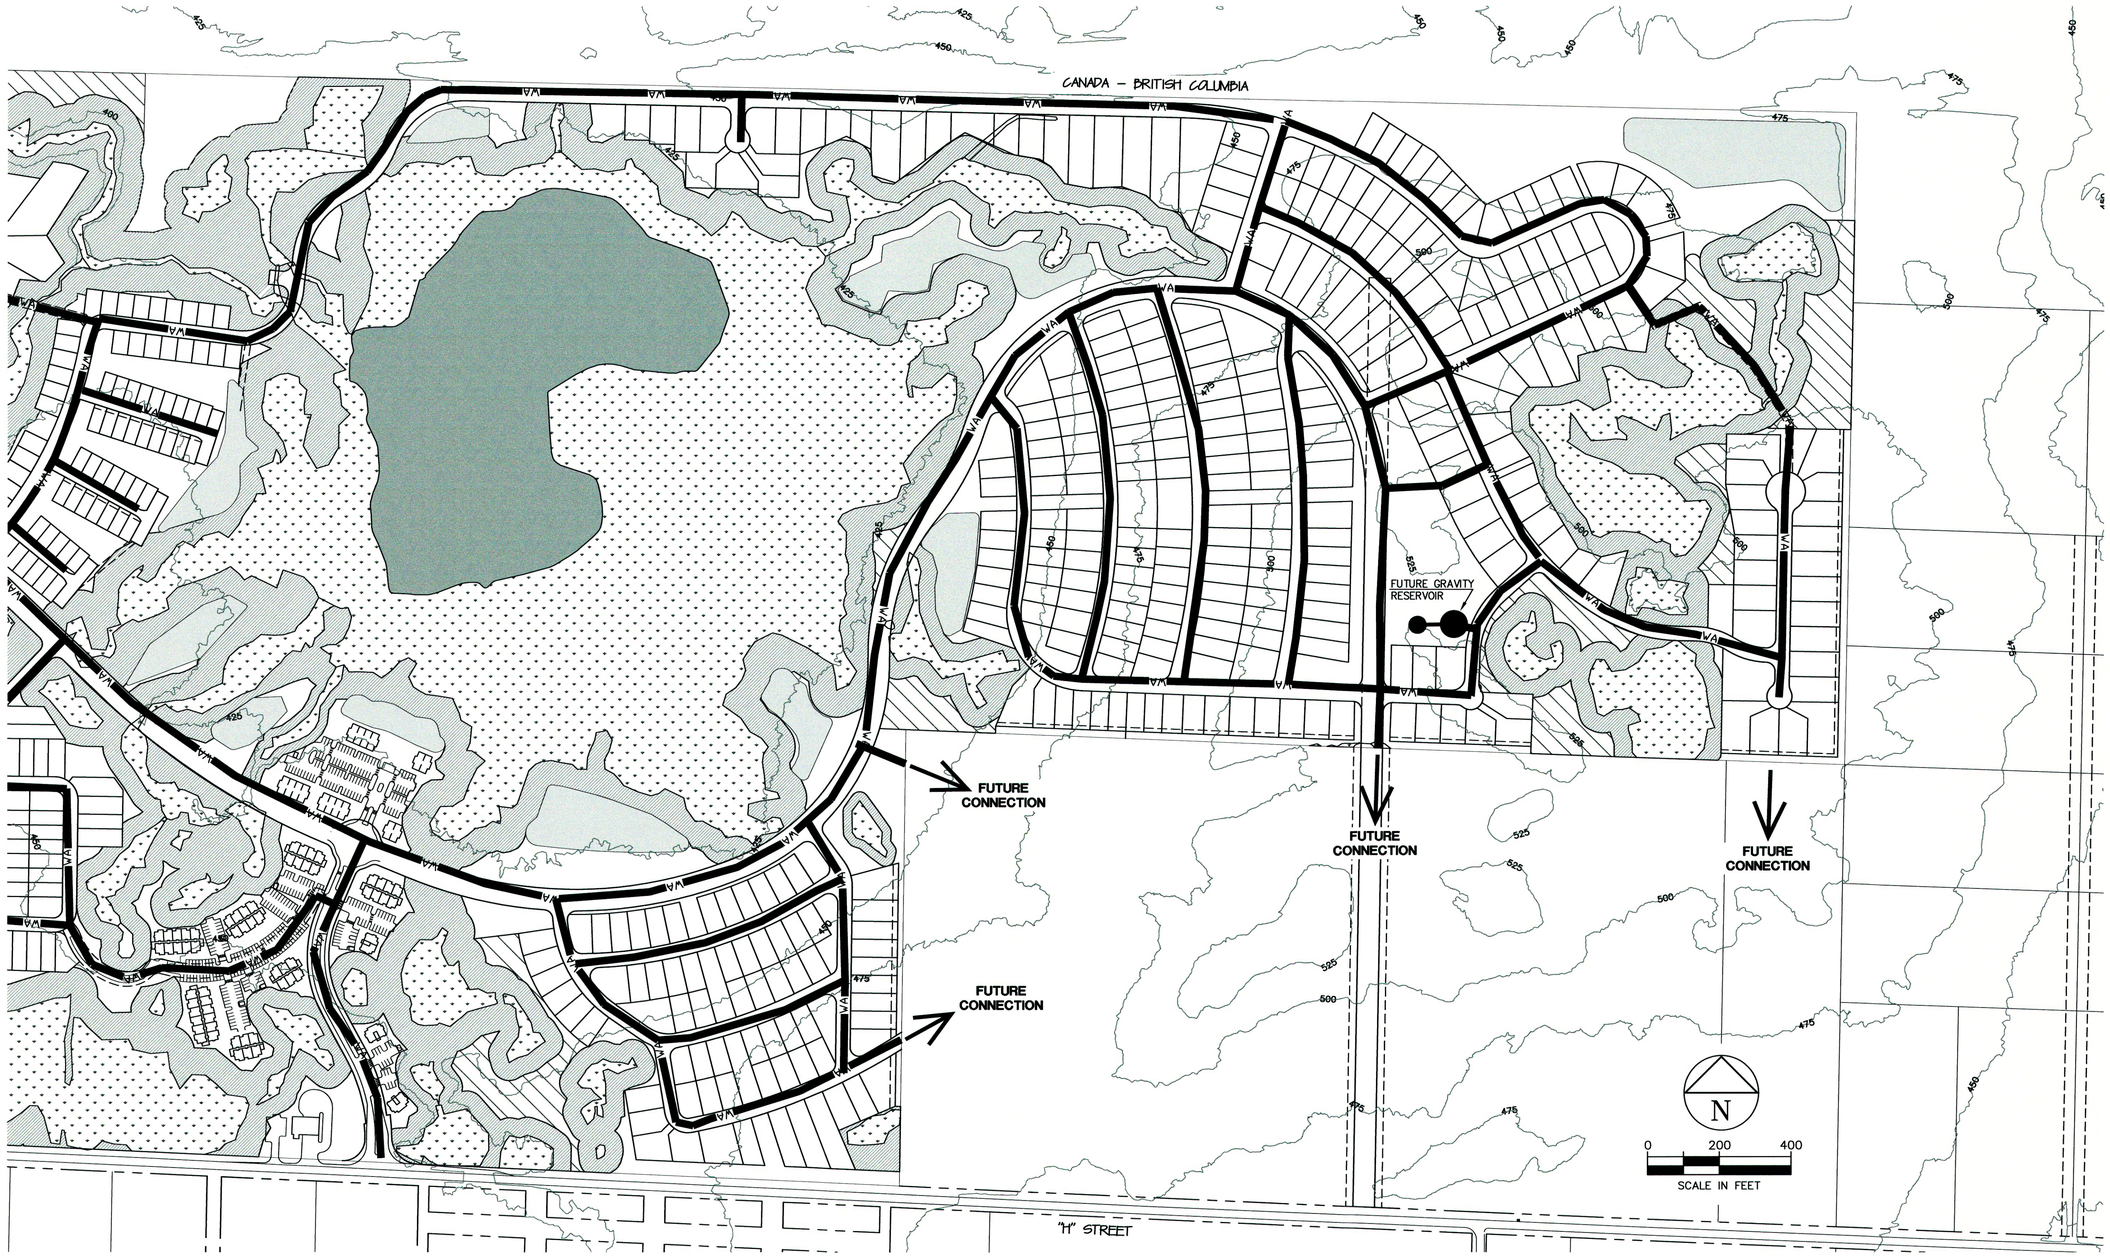

P:\B\BLMT0000004\0400CAD\DWG\PUD\SHEETS\swPUD23blmt10004.dwg

1 MINOR LOT AND UTILITY LAYOUT MJD
REVISION 9-17-10

NO. REVISIONS: APPD.

MICHAEL J. DISOTONO — 35809 — REGISTERED PROFESSIONAL ENGINEER — STATE OF WASHINGTON — 9-17-10

CASCADE ENGINEERING GROUP, P.S., INC.
119 Grand Avenue, Suite D (360) 306-8161
Bellingham, Washington 98225

Grandis Pond

PLANNED UNIT DEVELOPMENT
WATER PLAN – EAST

PROJECT NUMBER: BLMT0004

DATE: 04/26/07
DESIGN: MJD
DRAWN: MJQ
CHECKED:

SCALE: 1" = 200'

SHEET NO.

PD23

PD30