Grandis Pond

ON THE 49TH PARALLEL
PLANNED UNIT DEVELOPMENT

A PORTION OF SECTIONS 33, 34 AND 35,
TOWNSHIP 41 NORTH, RANGE 1 EAST OF W.M.
CITY OF BLAINE, WHATCOM COUNTY, WASHINGTON

LEGEND

PROPOSED STORM MAIN — SD

PROPOSED STORMWATER TREATMENT WETLAND AND DETENTION POND

CATCHBASIN/MANHOLE

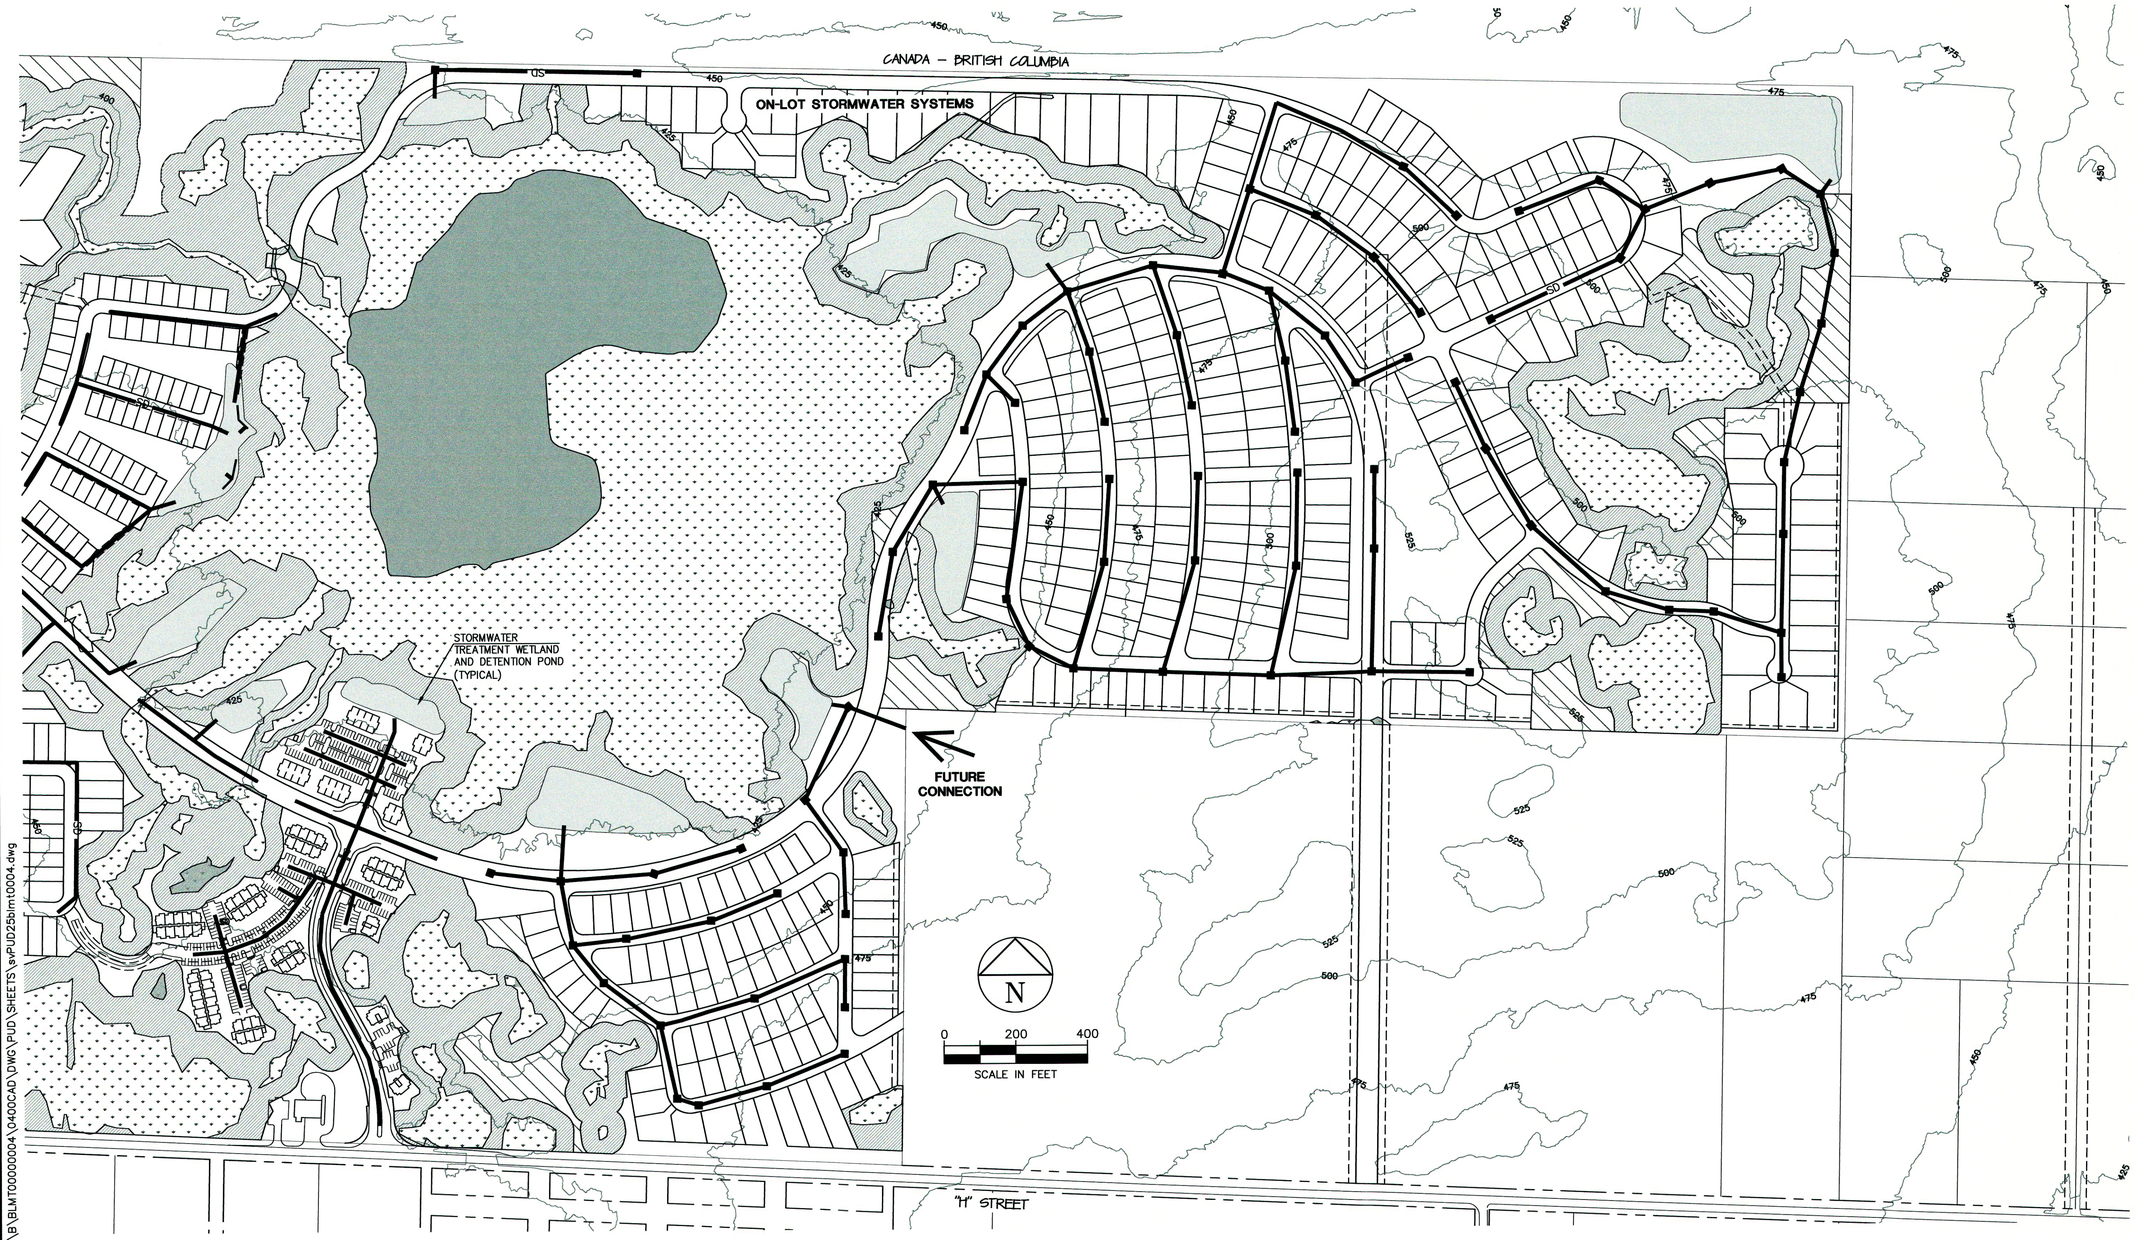

P:\B\BLMT0000004\0400CAD\DWG\PUD\SHEETS\a-PUD25blmt0004.dwg

1 MINOR LOT AND UTILITY LAYOUT 9-17-10 MJD

NO. REVISIONS: REVISION APP'D.

I, DISCIGNO, HEREBY CERTIFY THAT I AM A REGISTERED PROFESSIONAL ENGINEER IN THE STATE OF WASHINGTON, AND THAT THE ATTACHED PLANS WERE PREPARED BY ME OR UNDER MY DIRECT SUPERVISION. 9-17-10

CASCADE ENGINEERING GROUP, P.S., INC.
119 Grand Avenue, Suite D
Bellingham, Washington 98225
(360) 306-8161

Grandis Pond

PLANNED UNIT DEVELOPMENT
STORM PLAN - EAST

PROJECT NUMBER: BLMT0004

DATE: 04/26/07
DESIGN: MJD
DRAWN: MJQ
CHECKED:

SCALE: 1" = 200'

SHEET NO.

PD25

PD30