# Grandis Pond

## ON THE 49TH PARALLEL
## PLANNED UNIT DEVELOPMENT

A PORTION OF SECTIONS 33, 34 AND 35,
TOWNSHIP 41 NORTH, RANGE 1 EAST OF W.M.
CITY OF BLAINE, WHATCOM COUNTY, WASHINGTON

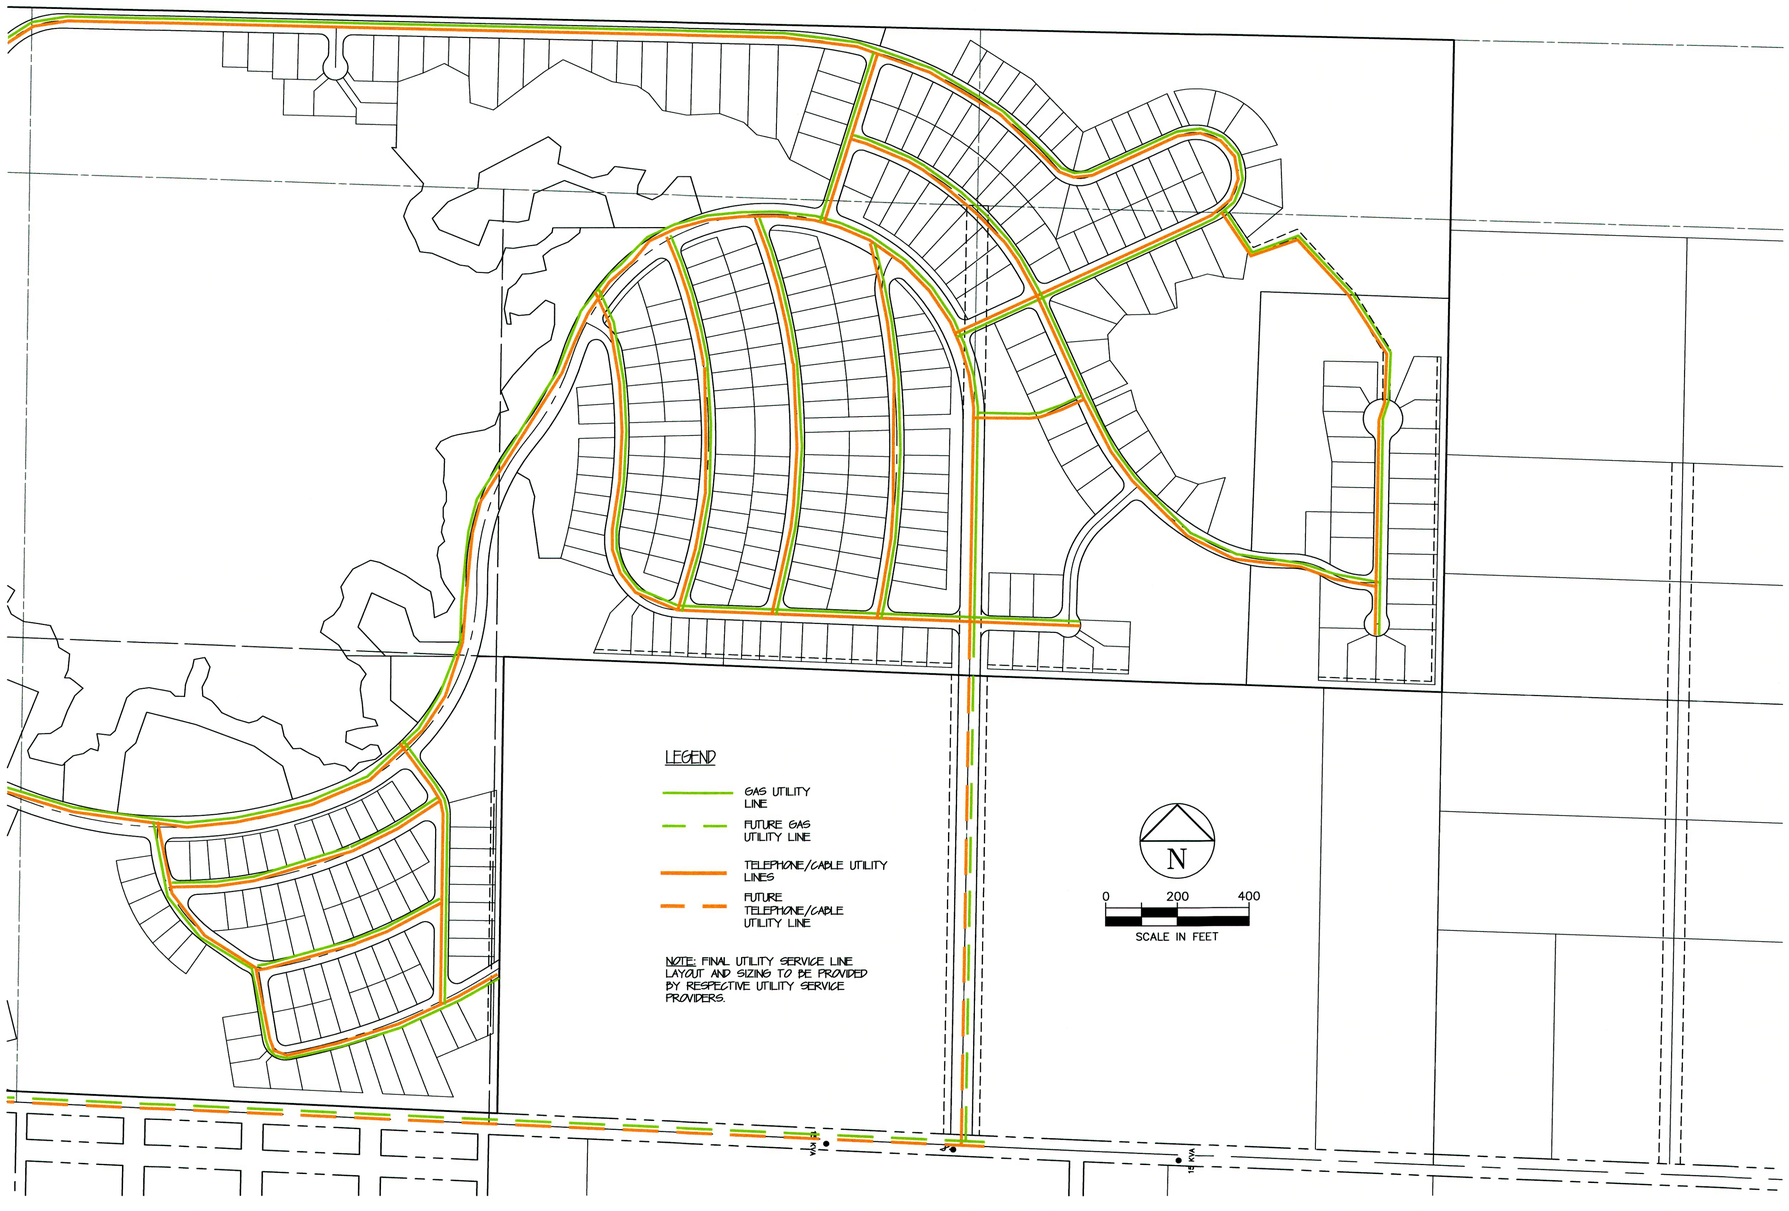


P: \B\BLMT0000004\0400CAD\DWG\PUD\SHEETS\svPUD30blmt0004.dwg

1 MINOR LOT AND UTILITY LAYOUT 9-17-10 MJD
NO. REVISIONS: APPD.

MICHAEL J. DISPENZA — STATE OF WASHINGTON — 21600 — REGISTERED PROFESSIONAL ENGINEER — 9-17-10


CASCADE
ENGINEERING GROUP, P.S., INC.
119 Grand Avenue, Suite D
Bellingham, Washington 98225
(360) 306-8161


Grandis Pond

PLANNED UNIT DEVELOPMENT
TELEPHONE AND GAS UTILITY PLAN - EAST

PROJECT NUMBER: BLMT0004
DATE: 07/18/07
DESIGN:
DRAWN: TEP
CHECKED:
SCALE:
SHEET NO. PD30

PD30