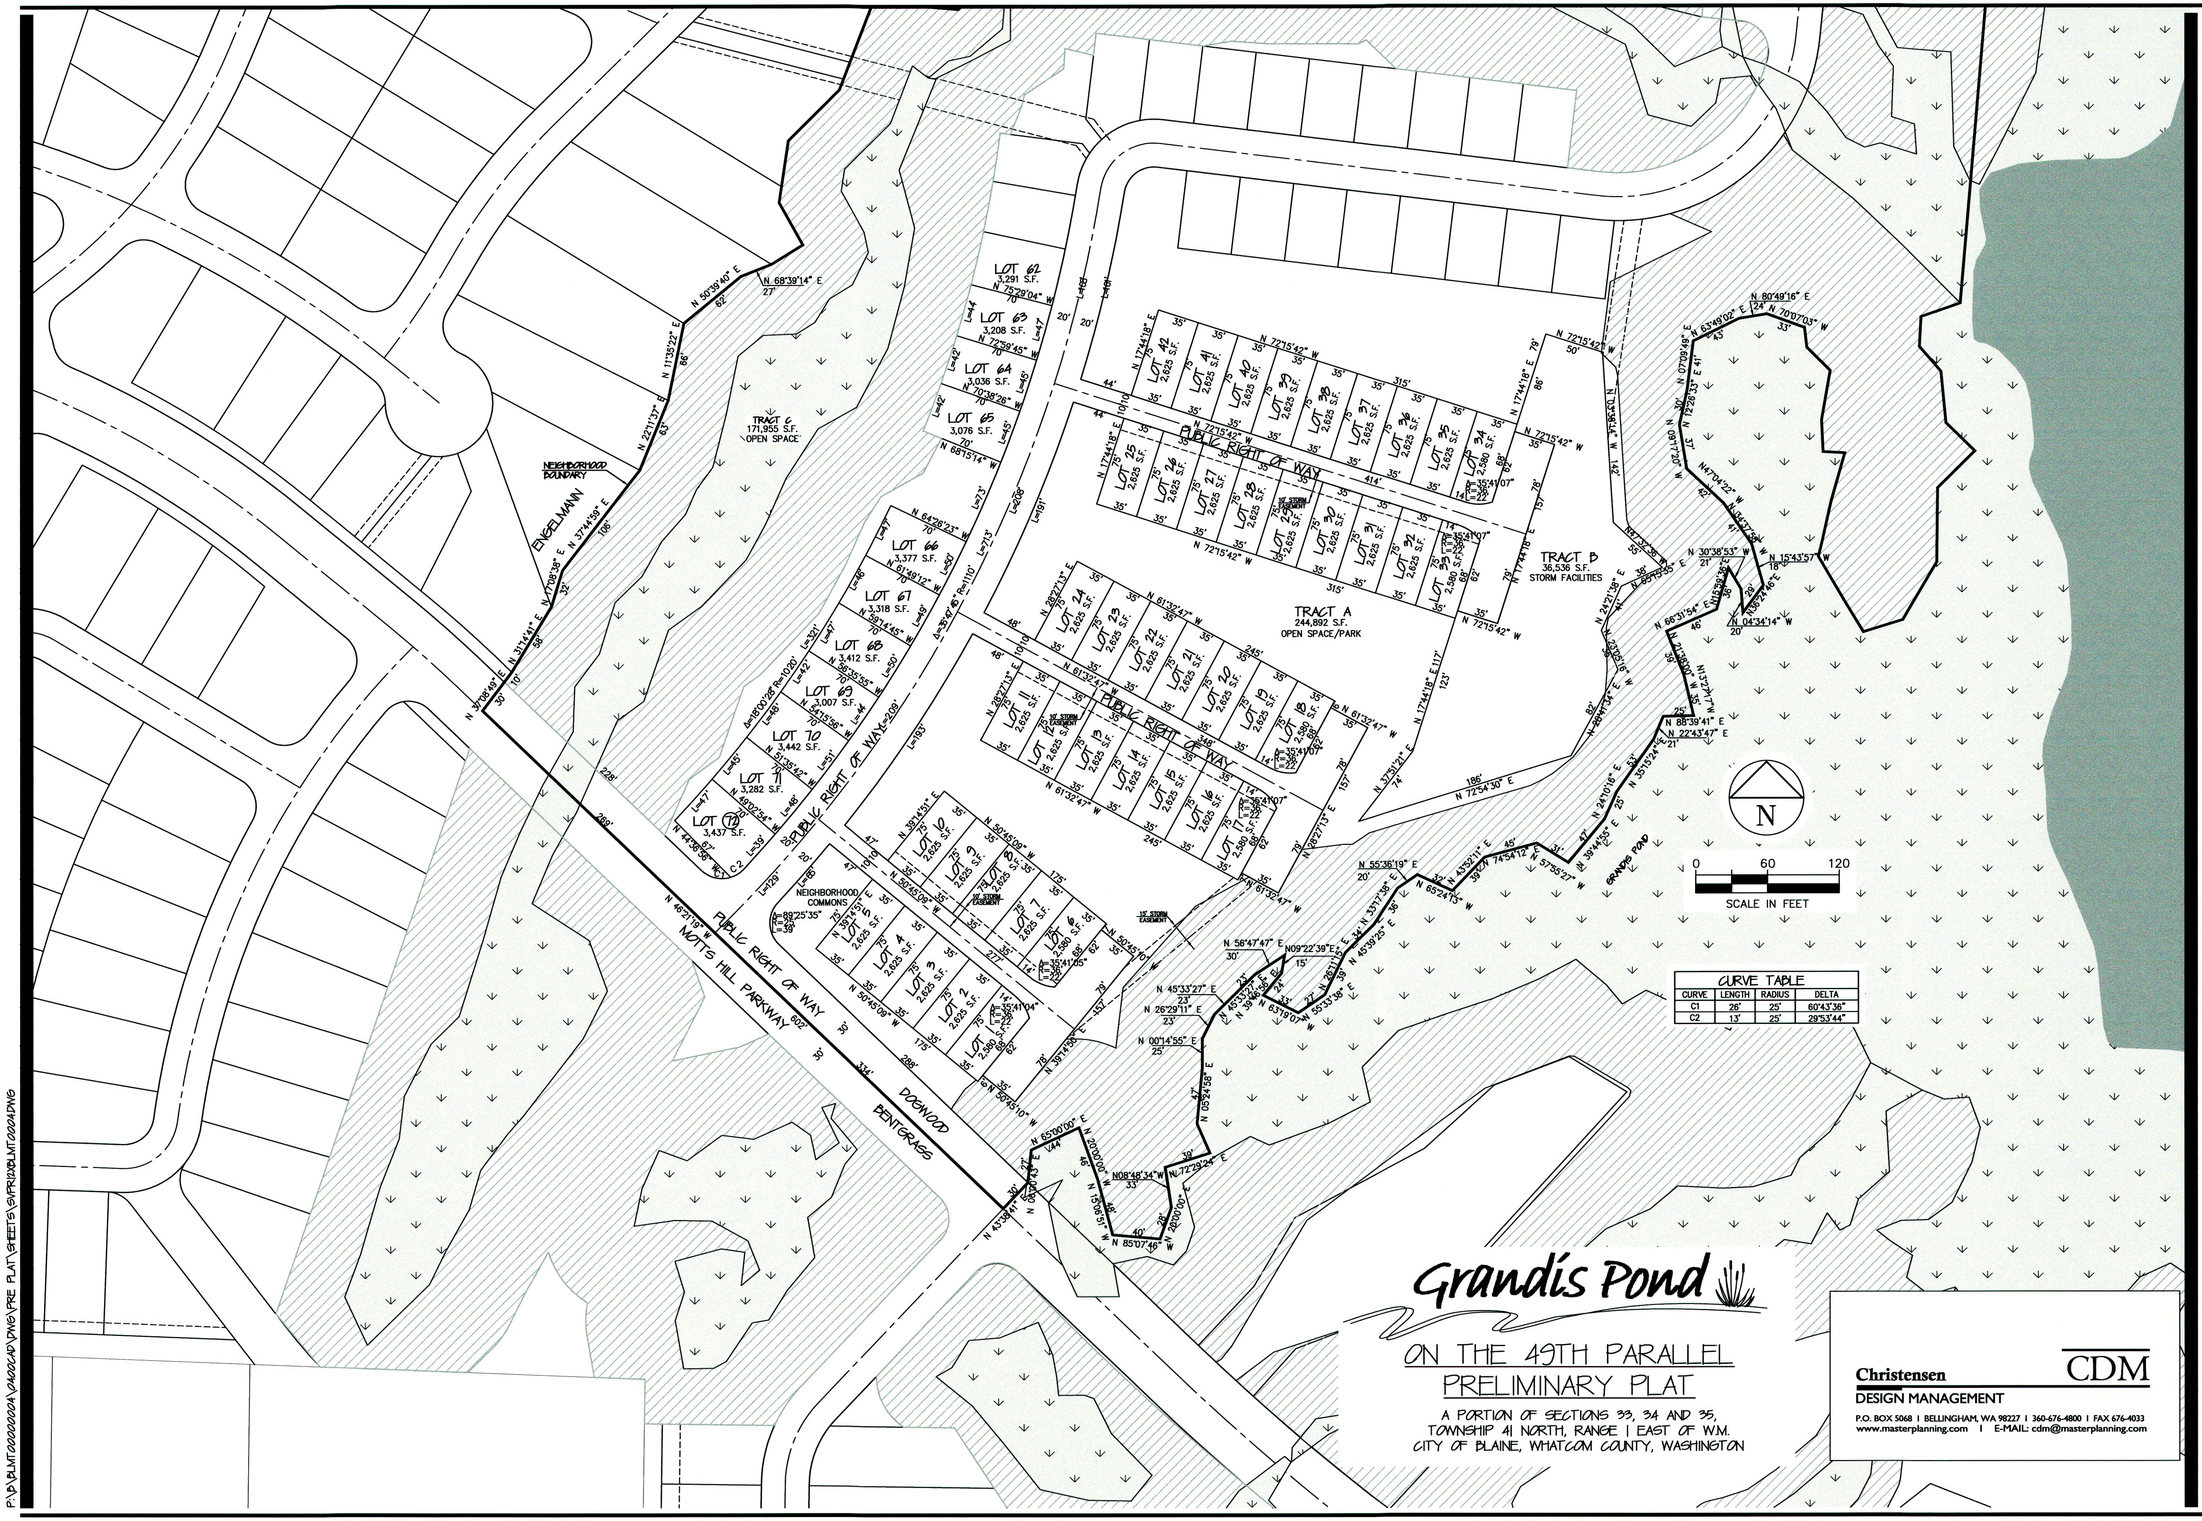

Grandis Pond

ON THE 49TH PARALLEL

PRELIMINARY PLAT

A PORTION OF SECTIONS 33, 34 AND 35,
TOWNSHIP 41 NORTH, RANGE 1 EAST OF W.M.
CITY OF BLAINE, WHATCOM COUNTY, WASHINGTON

Christensen CDM
DESIGN MANAGEMENT
P.O. BOX 5068 | BELLINGHAM, WA 98227 | 360-676-4800 | FAX 676-4033
www.masterplanning.com | E-MAIL: cdm@masterplanning.com

1. 07-31-07 ADDED NEIGHBORHOOD BOUNDARY LABEL
2. MINOR LOT REVISIONS 9-17-2010 CRP

NO. REVISIONS: APPD.

9-17-10R

CHARLES R. SMITH — WASHINGTON — REGISTERED PROFESSIONAL ENGINEER — EXPIRES 7-4-2012

CASCADE
ENGINEERING GROUP, P.S., INC.
119 Grand Avenue, Suite D (360) 306-8161
Bellingham, Washington 98225

GRANDIS POND, LLC
BLAINE, WASHINGTON

GRANDIS POND

DOGWOOD NEIGHBORHOOD
LOT DIMENSIONS

PROJECT NUMBER: BLMT0004
DATE: 04/26/07
DESIGN:
DRAWN: SLG
CHECKED:

SCALE: AS SHOWN

SHEET NO.
PR12
PR18

P:\P\BLMT0000004\04DOCAD\PWE\PRE PLAT\SHEETS\PR12BLMT0004.DWG