Grandis Pond

ON THE 49TH PARALLEL
PRELIMINARY PLAT

A PORTION OF SECTIONS 33, 34 AND 35,
TOWNSHIP 41 NORTH, RANGE 1 EAST OF W.M.
CITY OF BLAINE, WHATCOM COUNTY, WASHINGTON

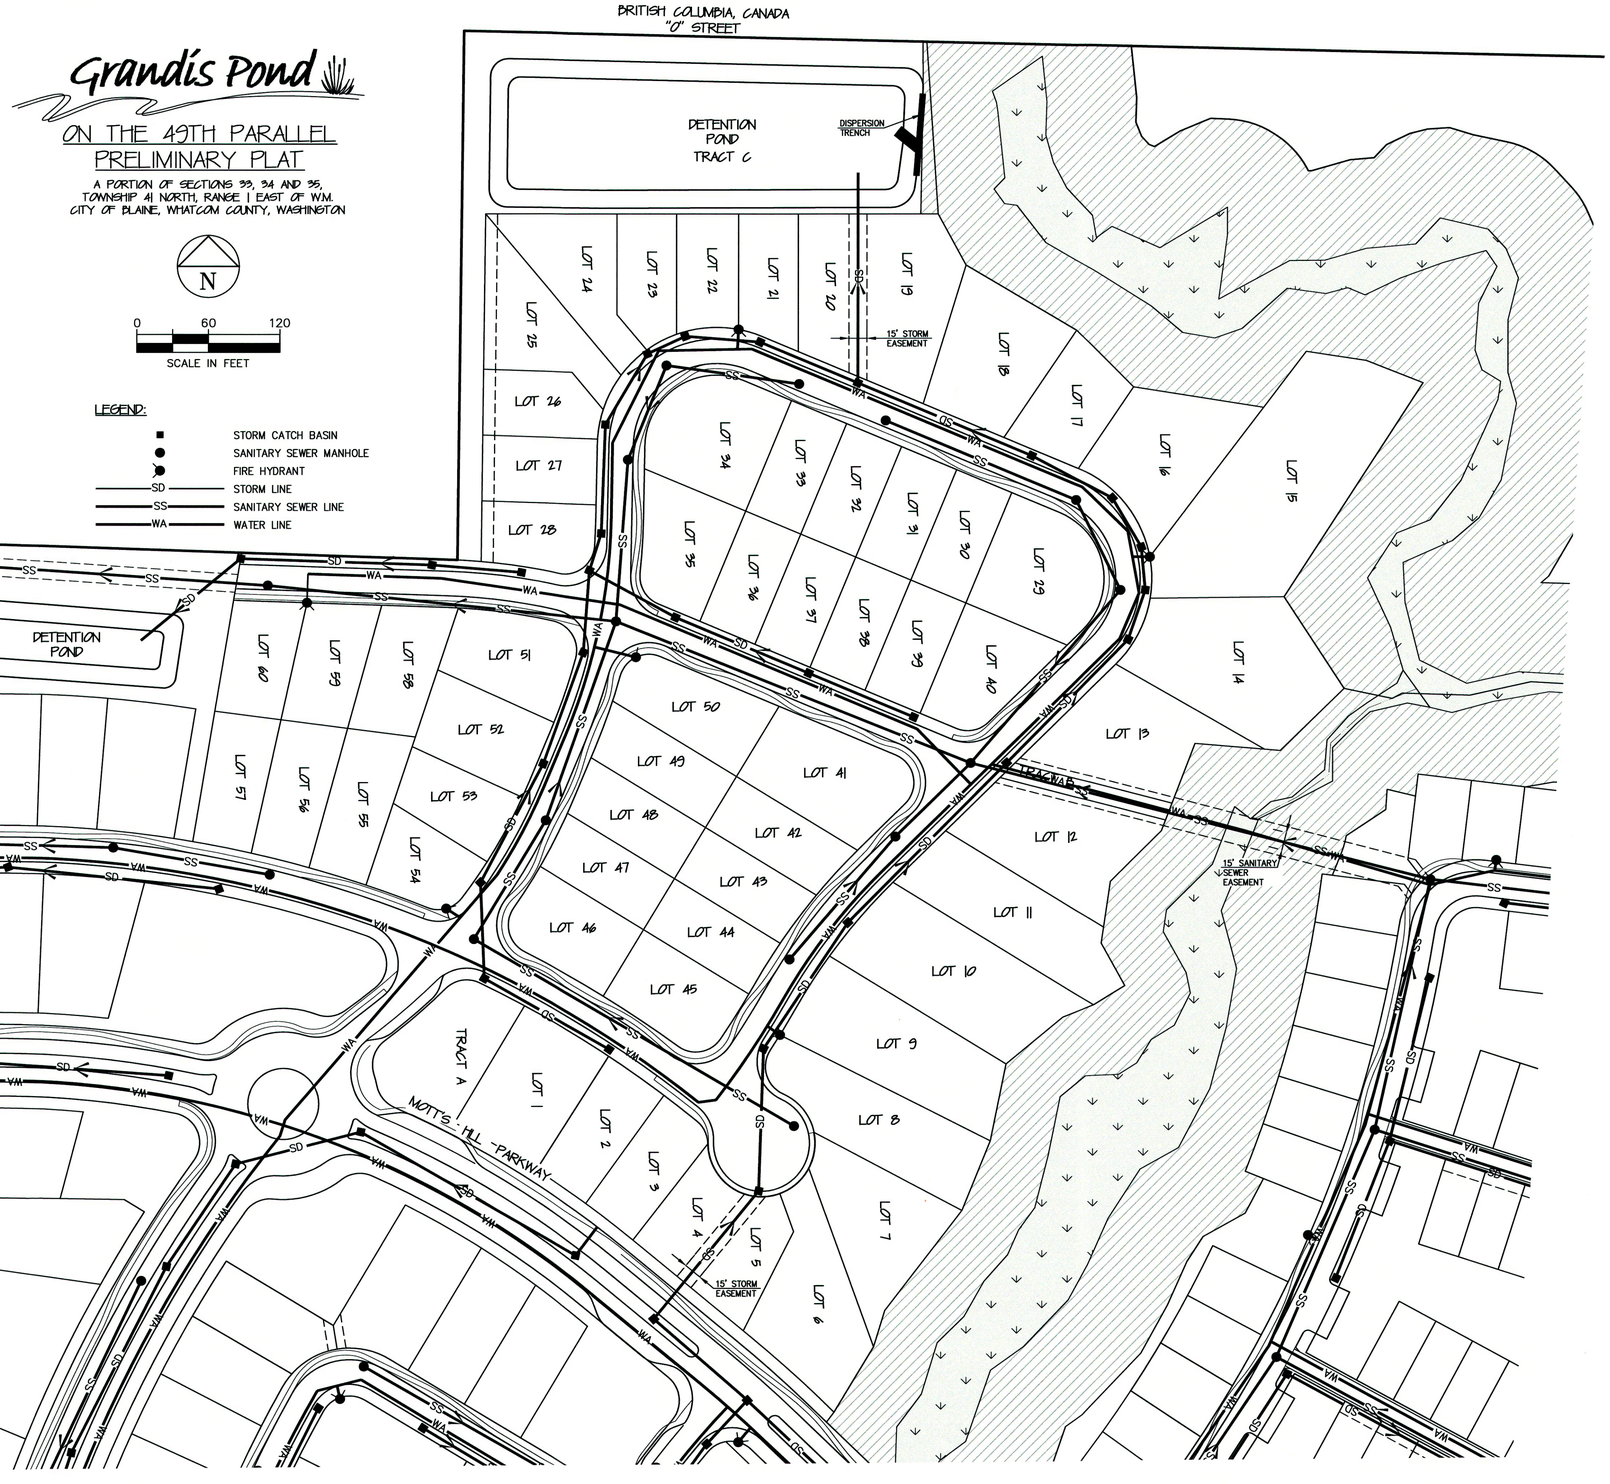

N

0 60 120
SCALE IN FEET

LEGEND:

- STORM CATCH BASIN
- SANITARY SEWER MANHOLE
- FIRE HYDRANT
- SD — STORM LINE
- SS — SANITARY SEWER LINE
- WA — WATER LINE

NO.	REVISIONS:	APPD.
1	MINOR LOT AND UTILITY LAYOUT	
	REVISIONS 9-17-2010	CRP

MICHAEL J. DISTEFANO
STATE OF WASHINGTON
23609
REGISTERED PROFESSIONAL ENGINEER
9-17-10
EXPIRES

CASCADE
ENGINEERING GROUP, P.S., INC.
119 Grand Avenue, Suite D
Bellingham, Washington 98225
(360) 306-8161

GRANDIS POND, LLC
BLAINE, WASHINGTON

GRANDIS POND

ENGELMANN NEIGHBORHOOD
UTILITY LAYOUT

PROJECT NUMBER:
BLMT0004

DATE: 04/26/07
DESIGN: MJD
DRAWN: MJQ
CHECKED:

SCALE: 1" = 60'

SHEET NO.
PR16
PR18

P:\PJ\BLMT\2007\2007A\JA\DGN\PLOT\PRE PLAT\SHEET\PR\PRELMT2007A01V6