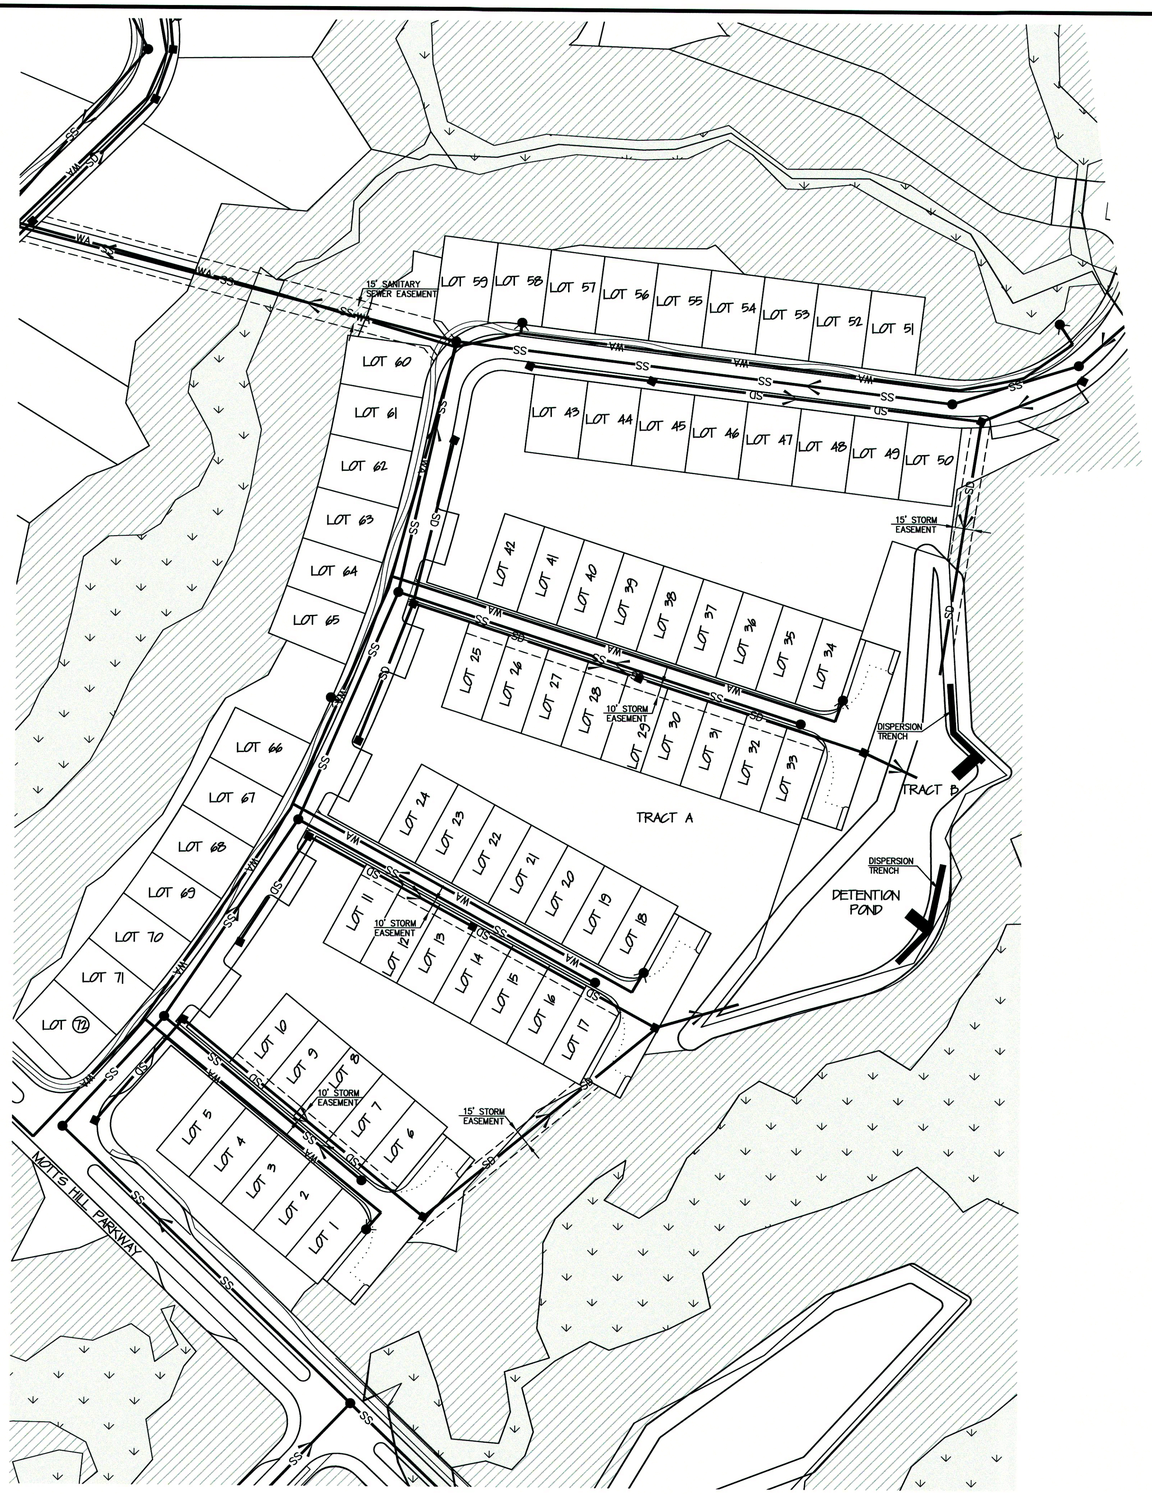

Grandis Pond

ON THE 49TH PARALLEL
PRELIMINARY PLAT

A PORTION OF SECTIONS 33, 34 AND 35,
TOWNSHIP 41 NORTH, RANGE 1 EAST OF W.M.
CITY OF BLAINE, WHATCOM COUNTY, WASHINGTON

N

0 60 120
SCALE IN FEET

LEGEND:

- STORM CATCH BASIN
- SANITARY SEWER MANHOLE
- FIRE HYDRANT
- SD — STORM LINE
- SS — SANITARY SEWER LINE
- WA — WATER LINE

NO.	REVISIONS	APPD.
1	MINOR LOT AND UTILITY LAYOUT	
	REVISIONS 9-17-2010	CRP

MICHAEL J. DISEGRO
STATE OF WASHINGTON
35058
REGISTERED PROFESSIONAL ENGINEER
9-17-2010
EXPIRES

CASCADE ENGINEERING GROUP, P.S., INC.
119 Grand Avenue, Suite D
Bellingham, Washington 98225
(360) 306-8161

GRANDIS POND, LLC
BLAINE, WASHINGTON
GRANDIS POND
DOGWOOD NEIGHBORHOOD
UTILITY LAYOUT

PROJECT NUMBER: BLMT0004

DATE: 04/26/07
DESIGN: MJD
DRAWN: MJQ
CHECKED:

SCALE: 1" = 60'

SHEET NO.
PR18

PR18

F:\BLMT0000\0004\PRE PLAT\SHEETS\PR18BLMT0004.DWG